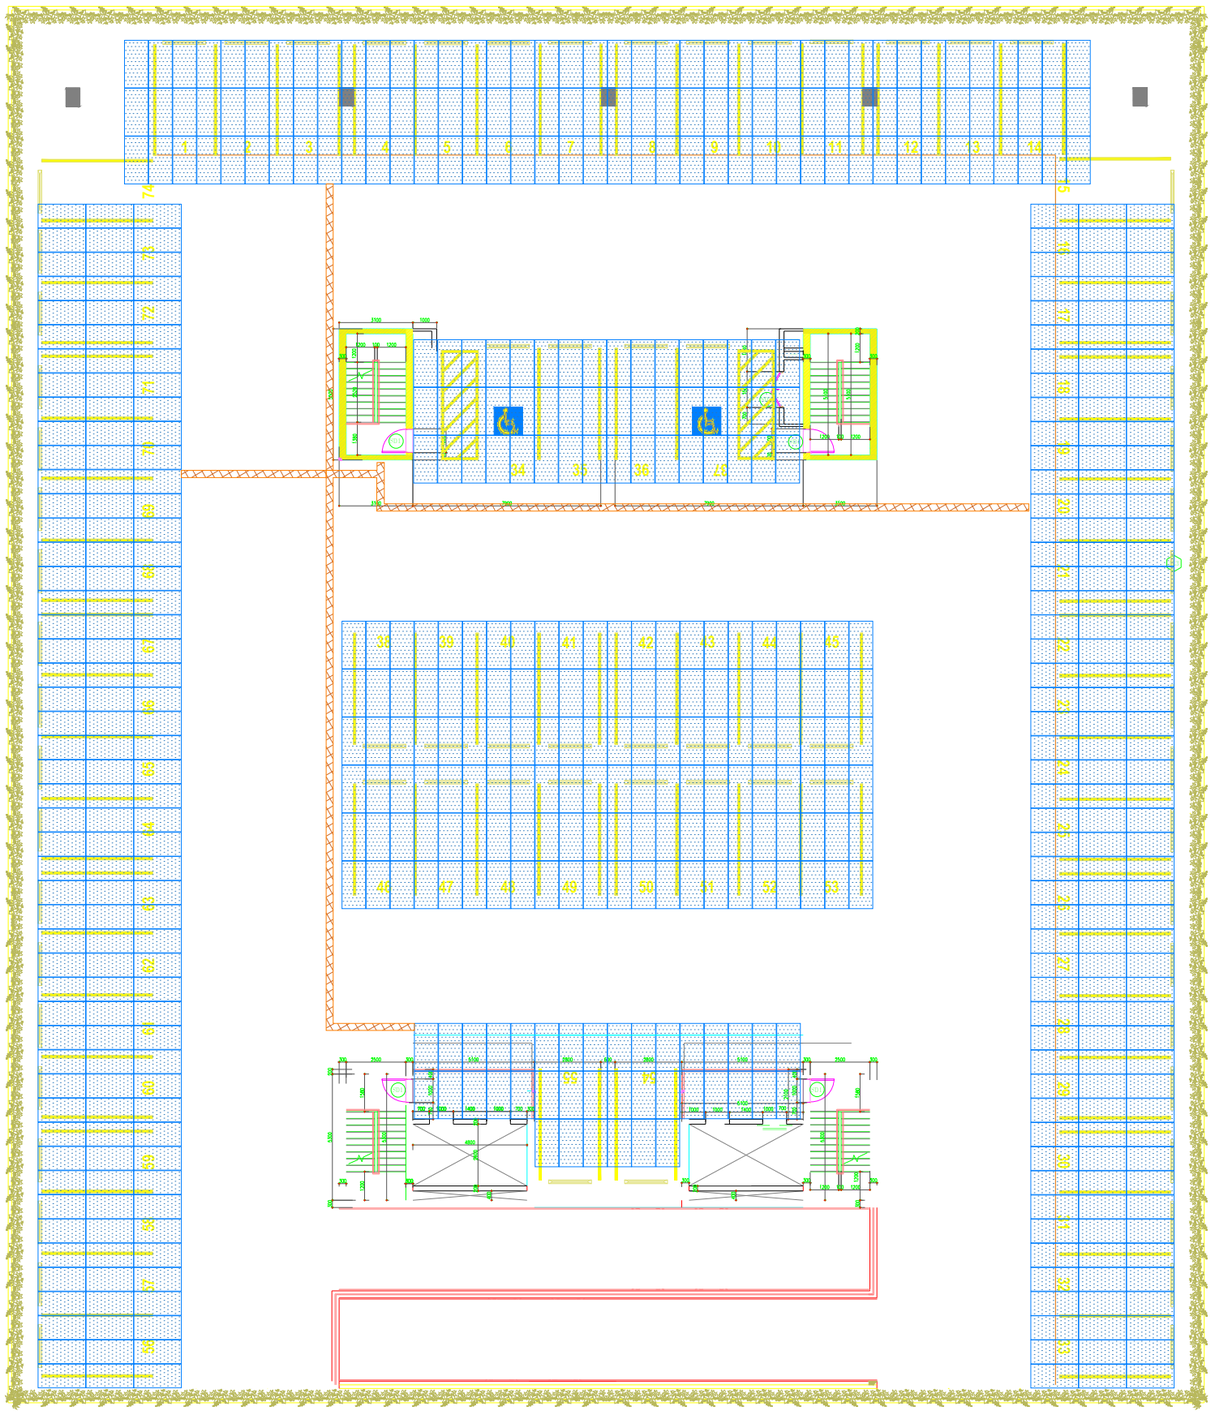

South

LEGEND:

PV Modules-305Watt

DC Trench

CLIENT:

Bank Al-Bilad

بنك البلاد
Bank Albilad

CONTRACTOR:

SVC

DRAWING NAME:

PV Layout

DESIGNED BY:	
REVIEWED BY:	
APPROVED BY:	
DATE: 12/11/2024	**SCALE:** NTS
SHEET REF. NUMBER:	

TOTAL NUMBER OF MODULES: 632
SIZE OF THE SYSTEM: 192.76KWP